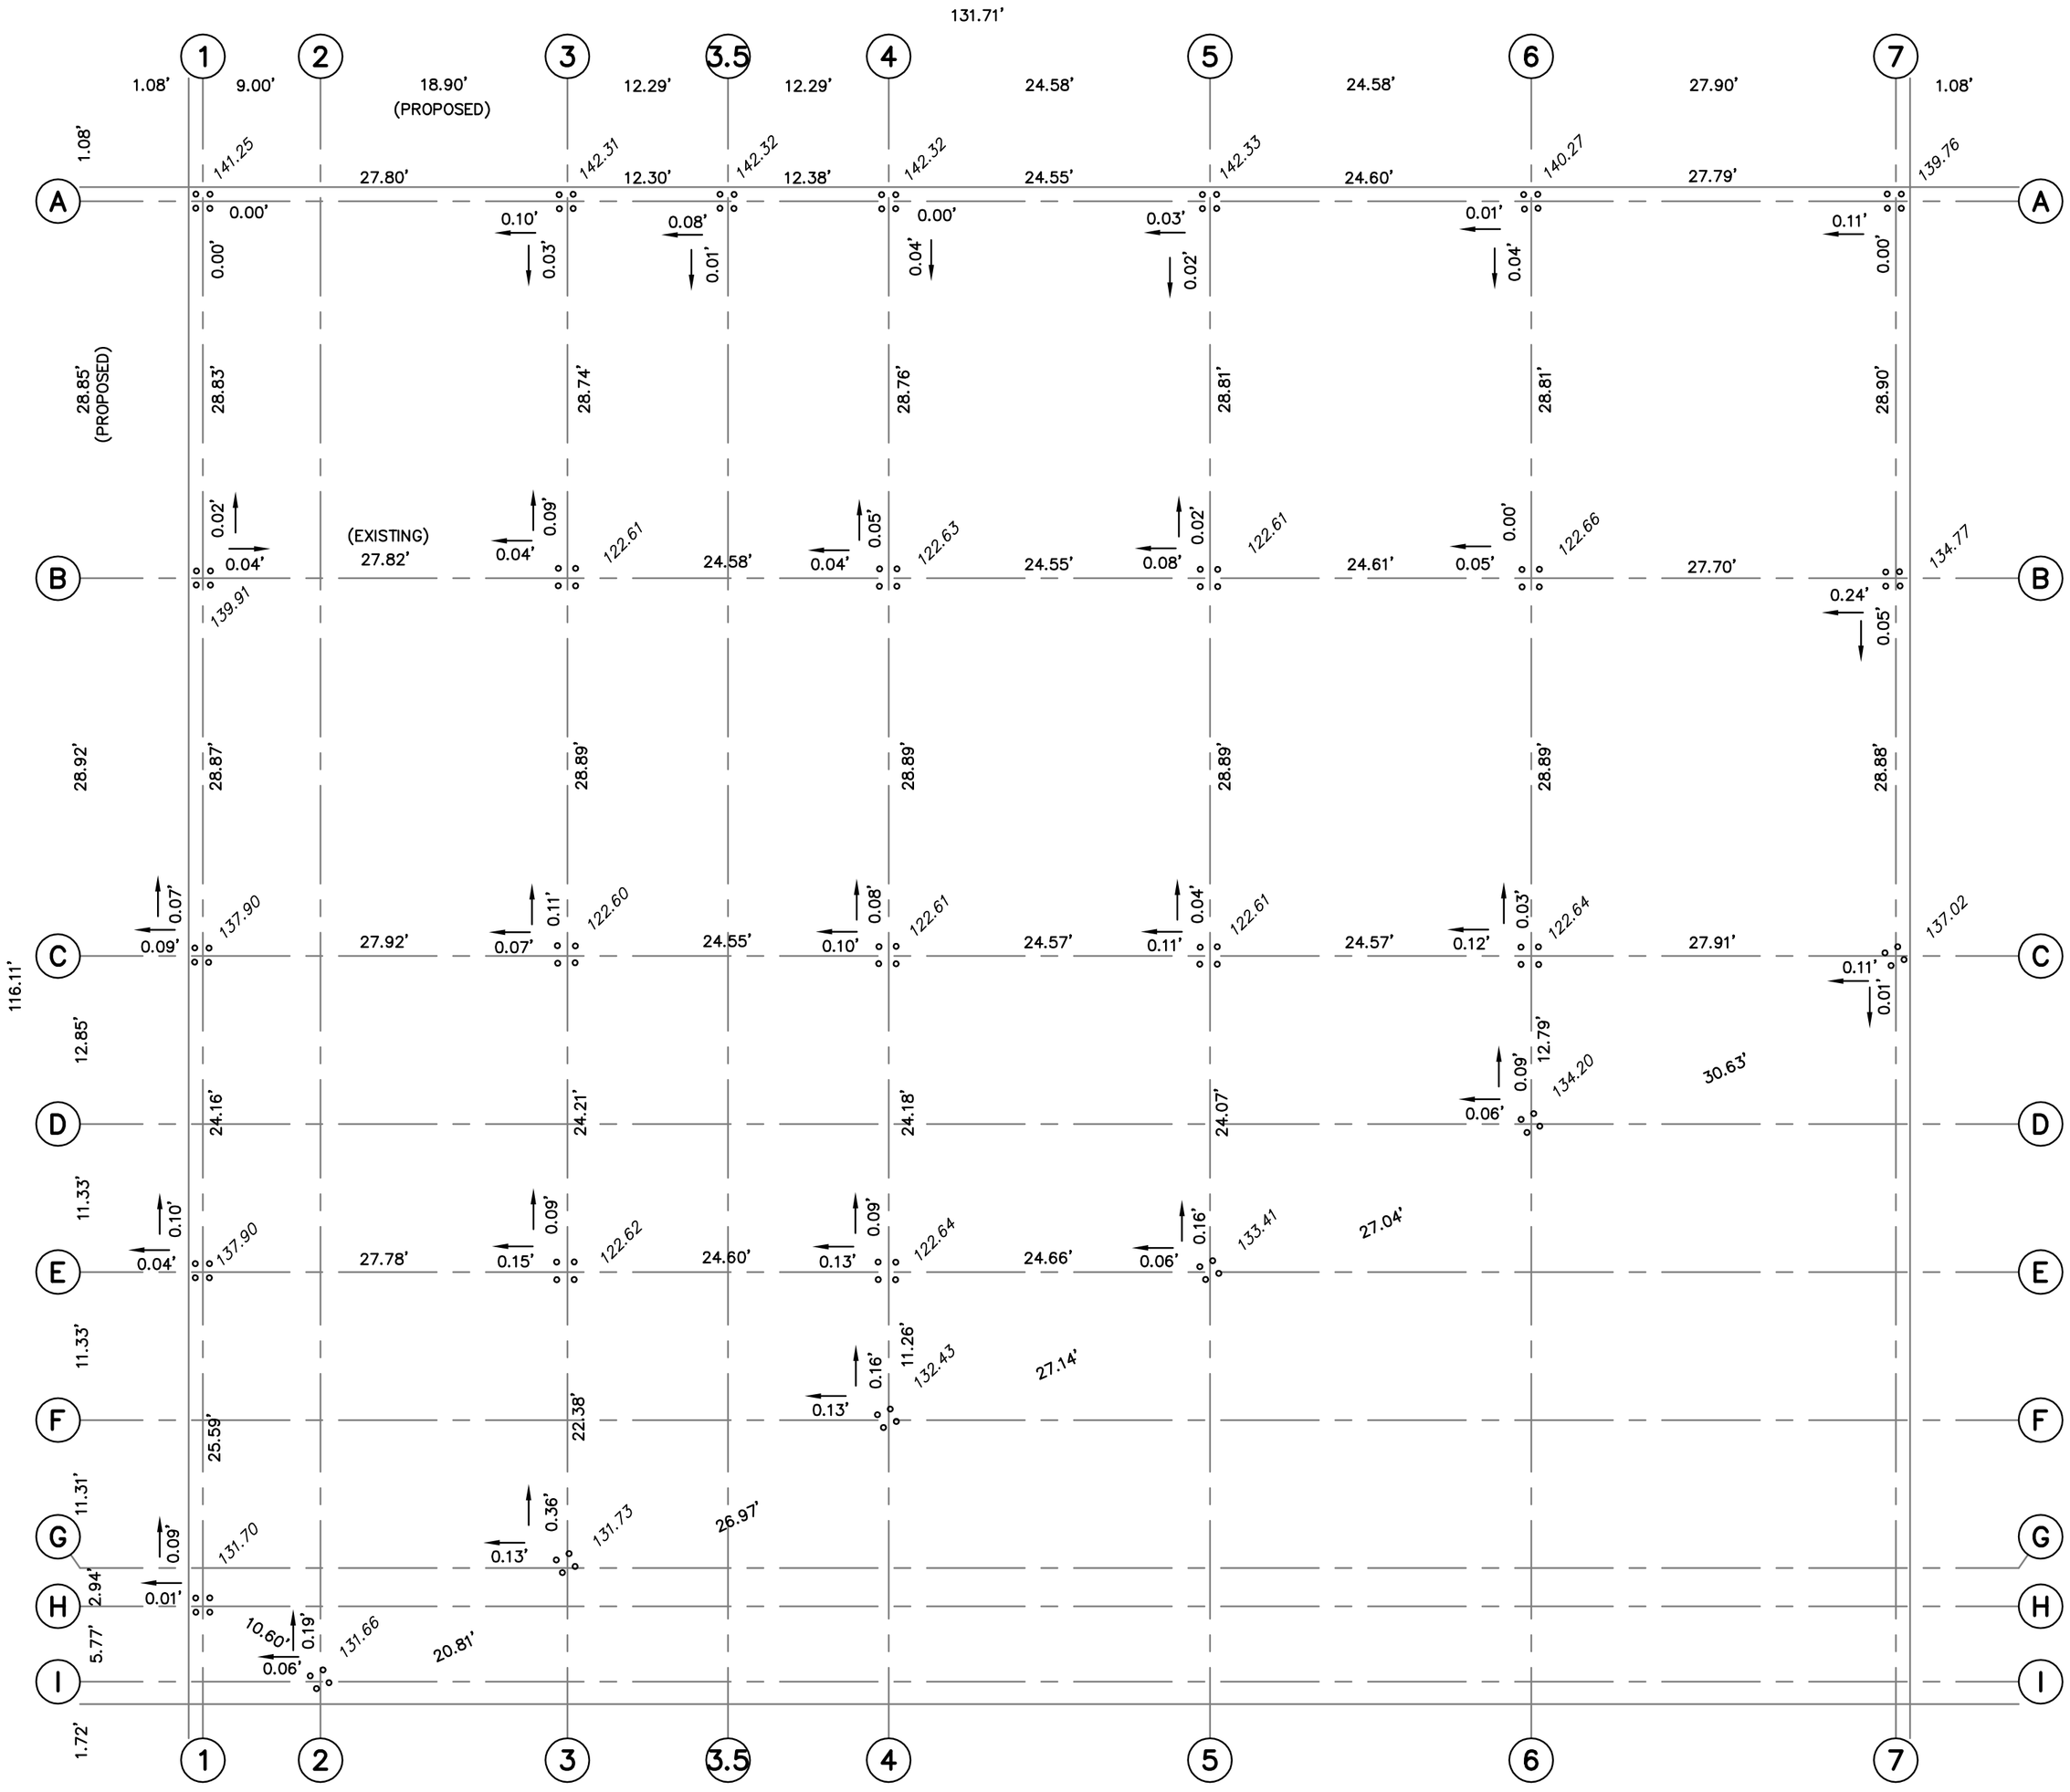

LEGEND

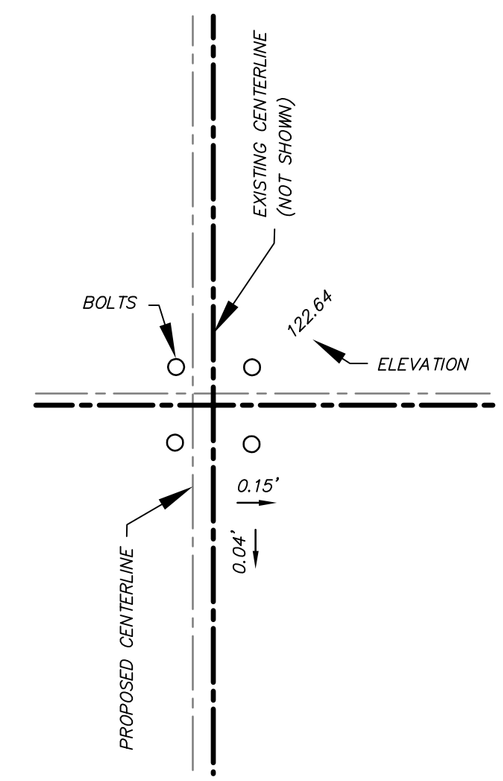

NOTES:

ARROW INDICATES THE POSITION THE EXISTING BOLTS SIT RELATIVE TO THE PROPOSED.

ELEVATION AT EACH SET OF BOLTS IS THE ELEVATION OF THE EXISTING BASE PLATE.

No.	DATE	DESCRIPTION	BY

GRAPHIC SCALE

10 0 5 10 20 40

(IN FEET)
1 inch = 10 ft.

ANCHOR BOLT SURVEY

OF
1086–1098 MAIN STREET
LOT 2 IN BLOCK 6904 ON TAX MAPS OF

CITY OF PATERSON PASSAIC COUNTY NEW JERSEY

PREPARED FOR

PRONESTI SURVEYING, INC.
PROFESSIONAL LAND SURVEYORS

870 POMPTON AVENUE, SUITE B1
CEDAR GROVE, NJ 07009
TEL. (973) 857–3319 · FAX (973) 857–3608
www.PRONESTI.com

MICHAEL PRONESTI, P.L.S.
PROFESSIONAL LAND SURVEYOR
NJ LIC. No. 37605

NJ CERTIFICATE OF AUTHORIZATION: 24GA28072100

DRAWN BY: M. PRONESTI	DATE: 12–16–2013
CHECKED BY: M. PRONESTI	SCALE: 1"=10'
JOB No. 51099	SHEET 1 OF 1

© PRONESTI SURVEYING, INC.